THIS DRAWING IS AN INSTRUMENT OF SERVICE AND THE PROPERTY OF ROBERTA CLAY architect. THE USE OF THIS DRAWING SHALL BE RESTRICTED TO THE ORIGINAL SITE FOR WHICH IT WAS PREPARED AND PUBLICATION THEREOF IS EXPRESSLY LIMITED TO SUCH USE. REUSE, REPRODUCTION OR PUBLICATION BY ANY METHOD IN WHOLE OR PART IS PROHIBITED WITHOUT ARCHITECT'S WRITTEN CONSENT.

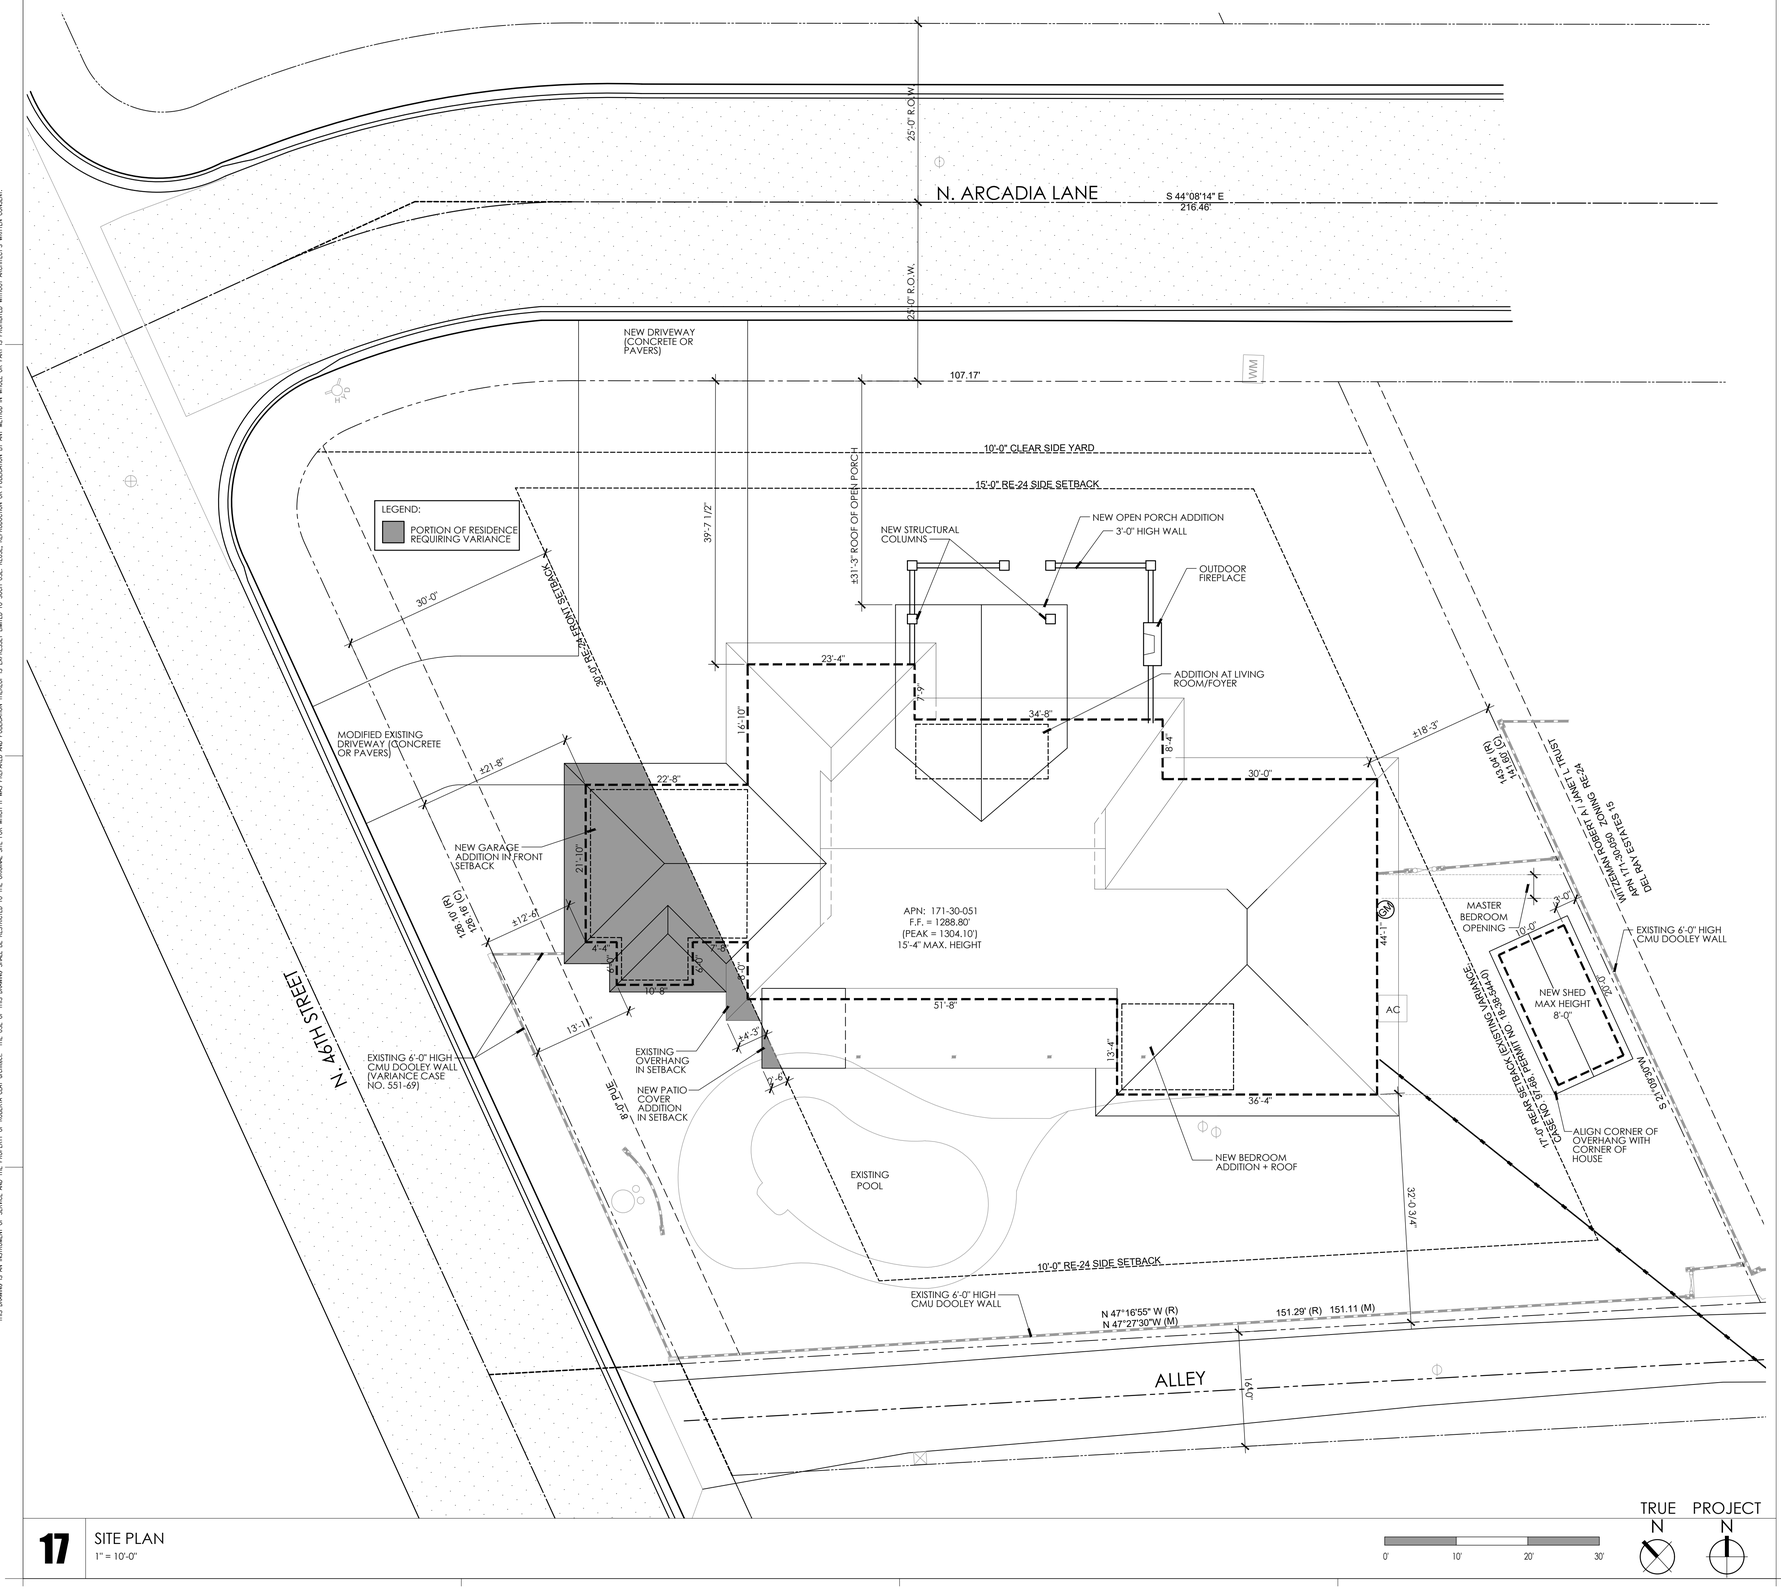

17 SITE PLAN
1" = 10'-0"

roberta clay
ARCHITECT
1828 e colter street | phoenix, arizona 85016
roberta@rclayarchitect.com | 602.758.2020

REGISTERED ARCHITECT
CERTIFICATE NO.
PRELIMINARY
NOT FOR CONSTRUCTION
Unless signed
ARIZONA, U.S.A.

expires 06.30.2023

the beaty residence

4601 east arcadia lane
phoenix, arizona 85018

schematic design

project no: 20-105
date: 02.03.2021
contents:

SITE PLAN

a 1.0